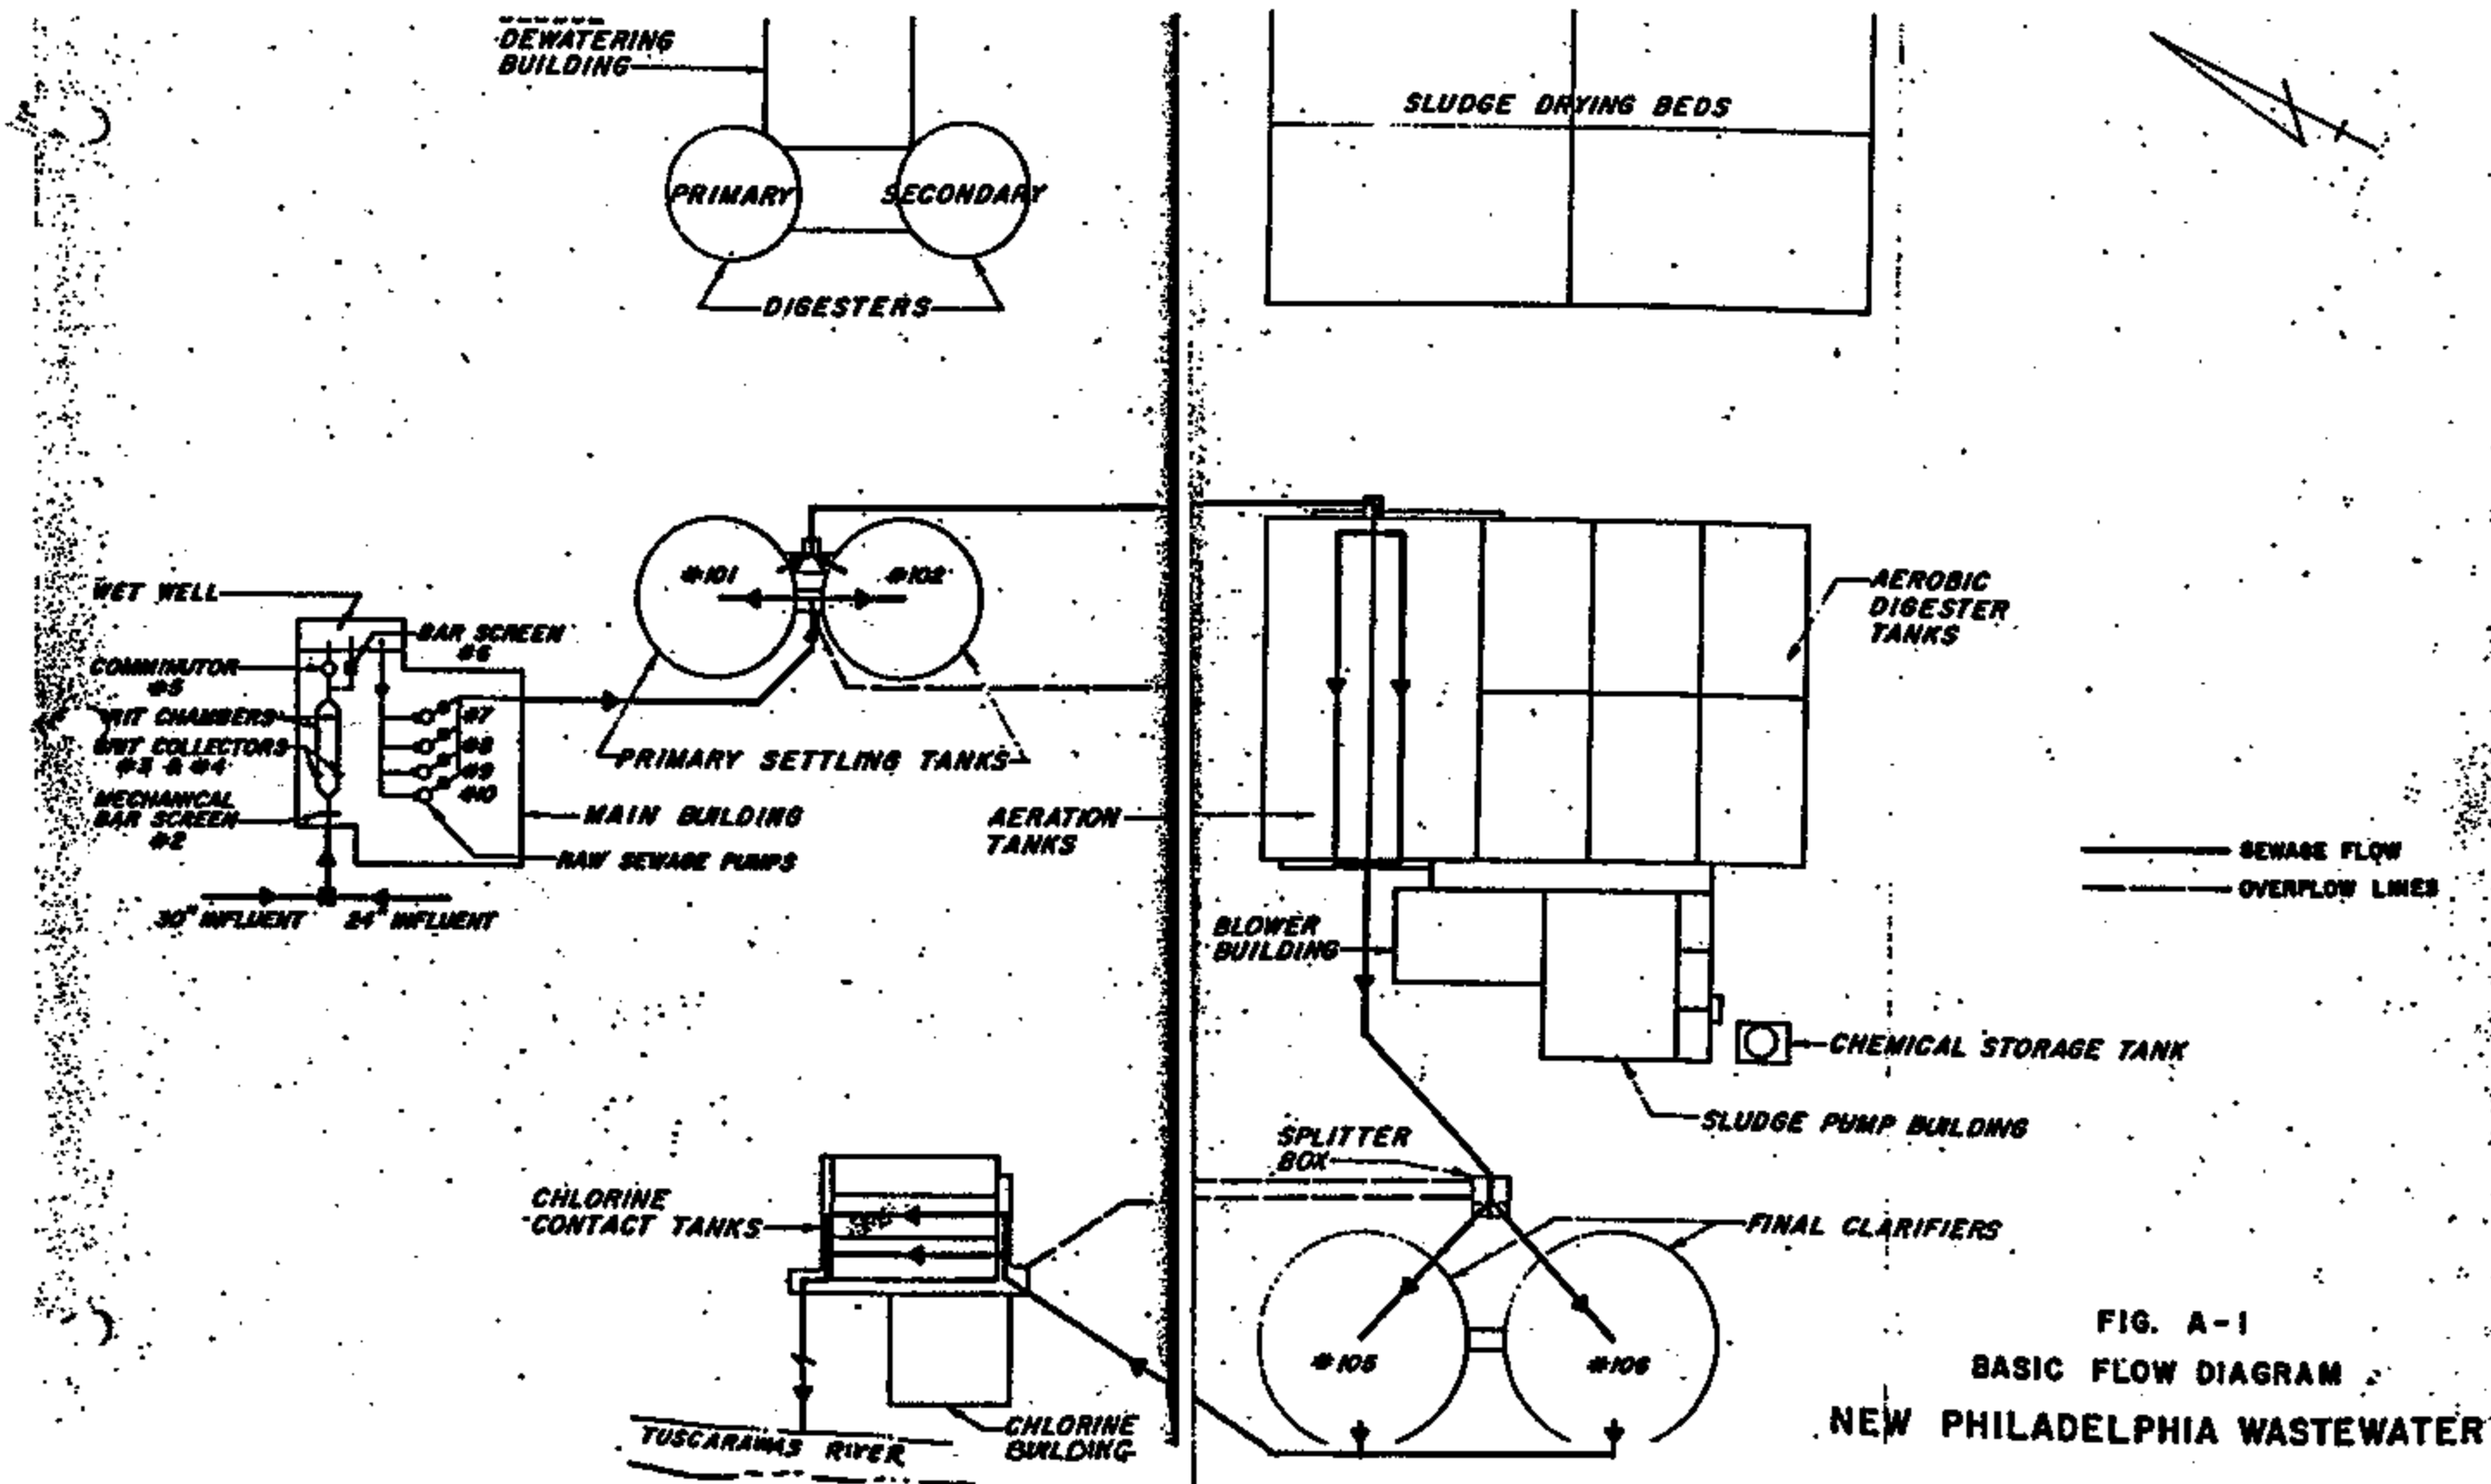

FIG. A-1
BASIC FLOW DIAGRAM
NEW PHILADELPHIA WASTEWATER