KSU-TUSCARAWAS CONNECTOR

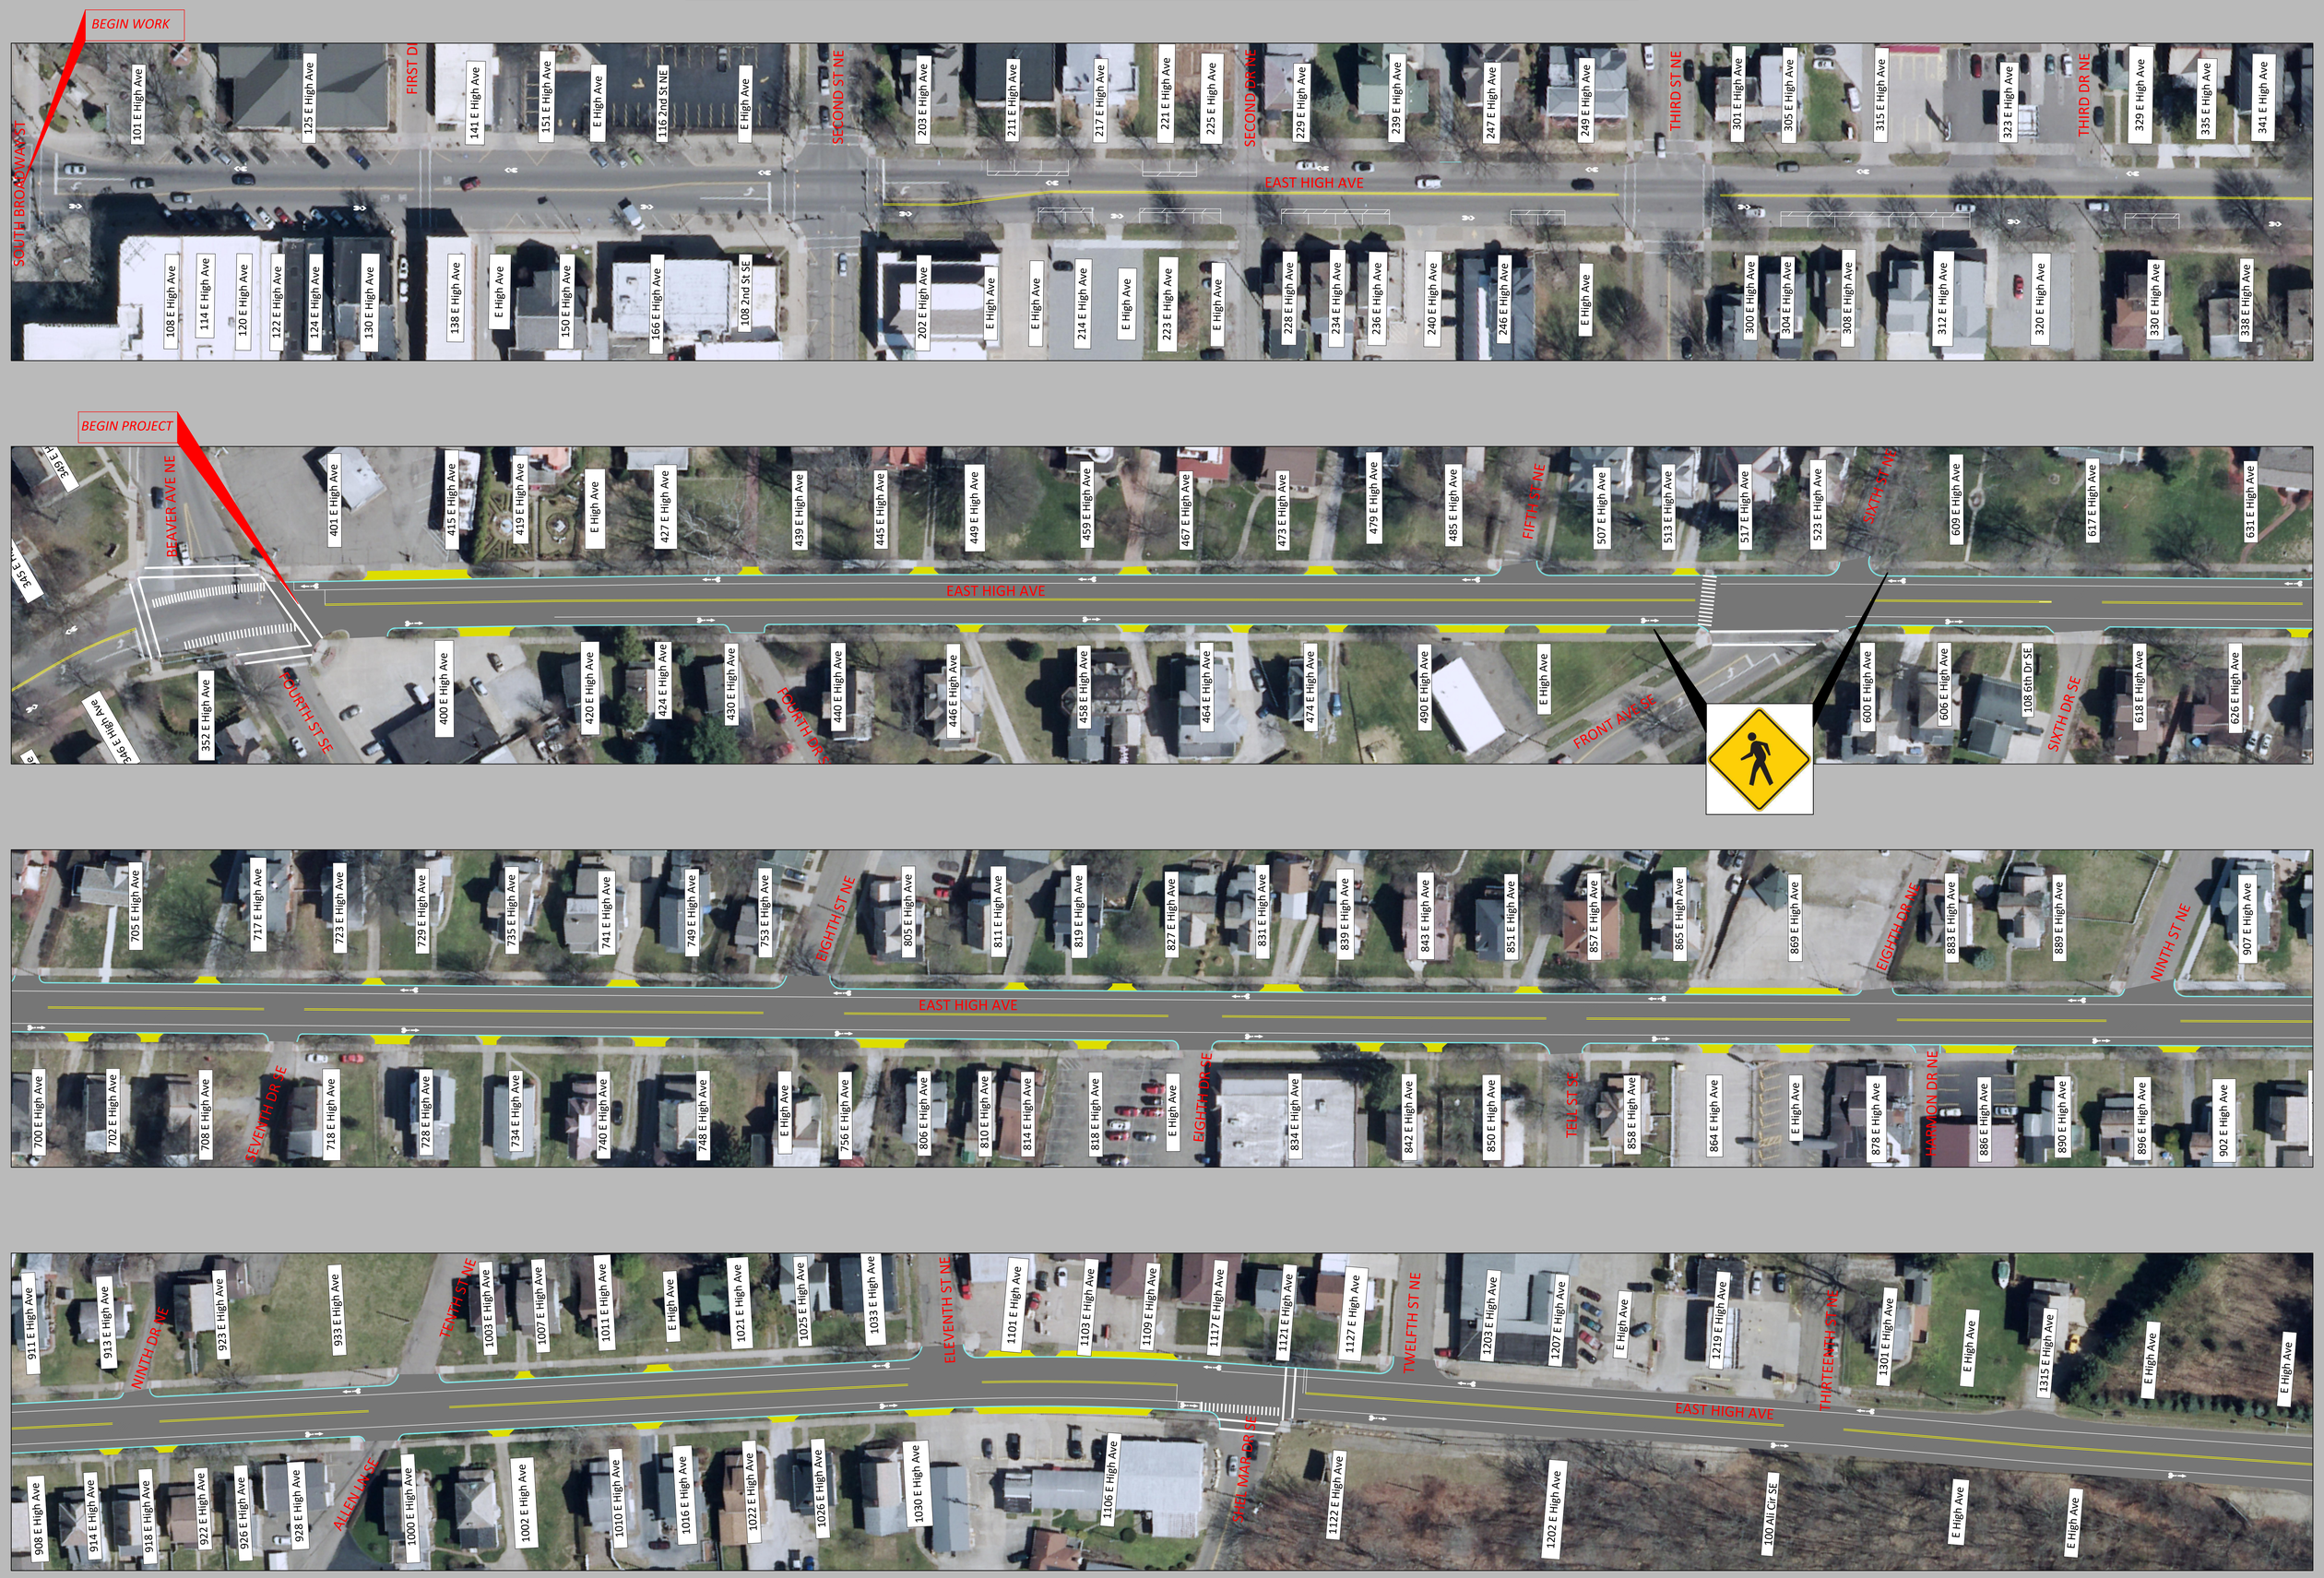

W.E. QUICKSALL AND ASSOCIATES, INC.
CIVIL ENGINEERS
New Philadelphia, Ohio

NEW PHILADELPHIA OHIO